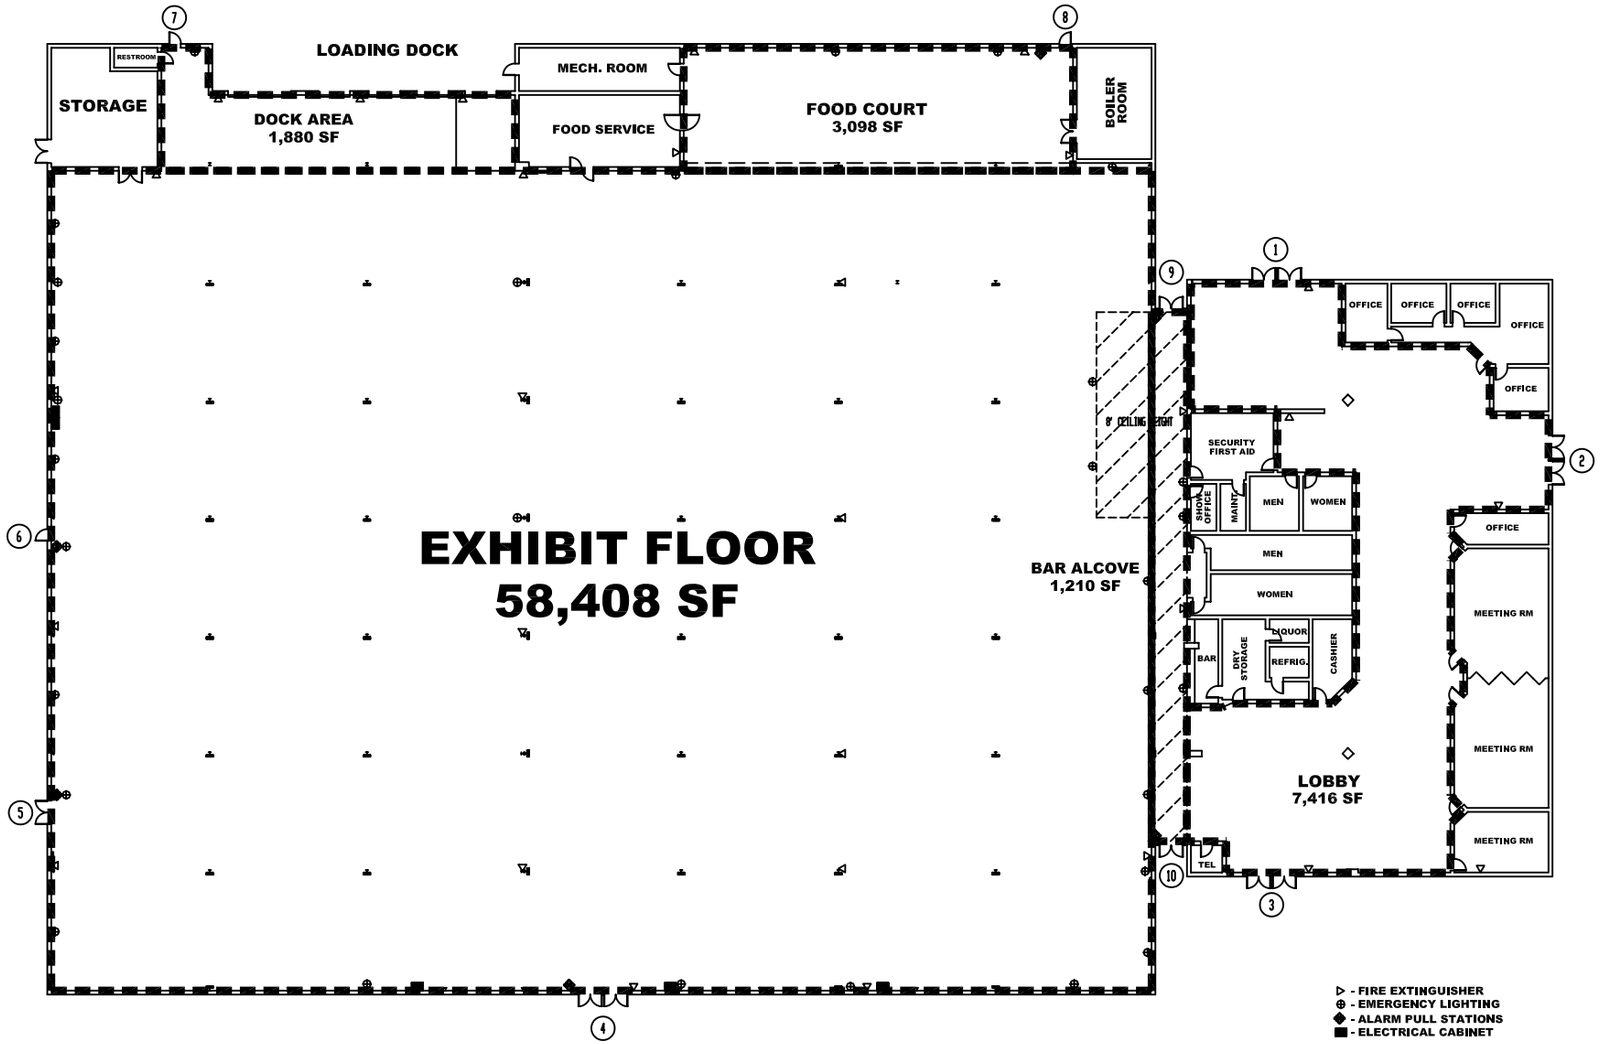

▷ - FIRE EXTINGUISHER
⊕ - EMERGENCY LIGHTING
◆ - ALARM PULL STATIONS
■ - ELECTRICAL CABINET

SUMMIT ASSOCIATES INC.

NOTES

Revisions

Symbol	Date	Description

GARDEN STATE EXHIBIT CENTER
"We'll Show You Success"

Date: 3-20-07
Drawn: DCT
Checked:
Scale: 1/16"=1'-0"

Project
GARDEN STATE EXHIBIT CENTER
50 ATRIUM ROAD
SOMERSET, NJ

Drawing Title

SHEET

Drawing